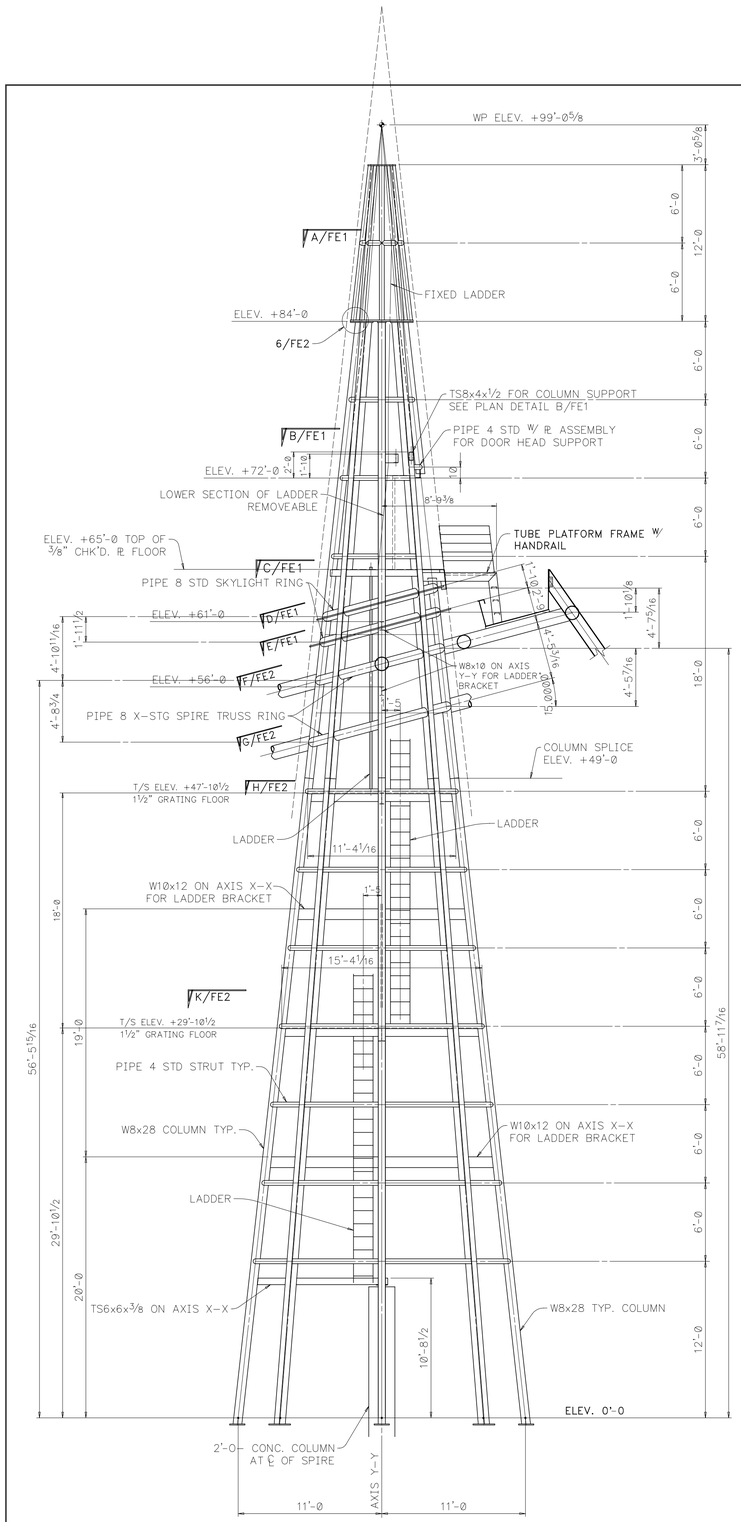

SPIRE ELEVATION LOOKING NORTHWEST

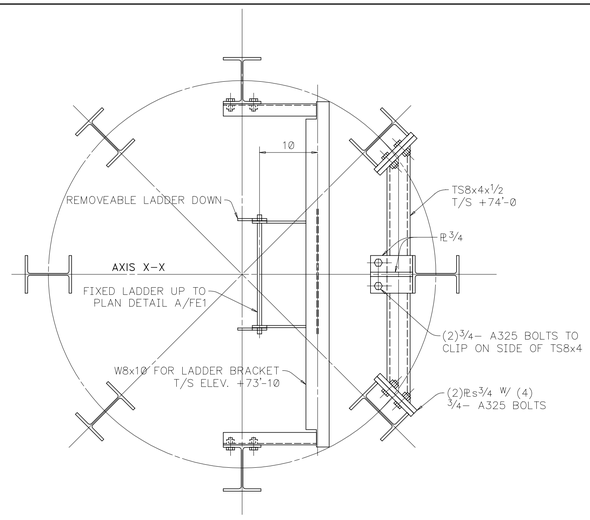

B/FE1 PLAN AT ELEVATION +74'-0

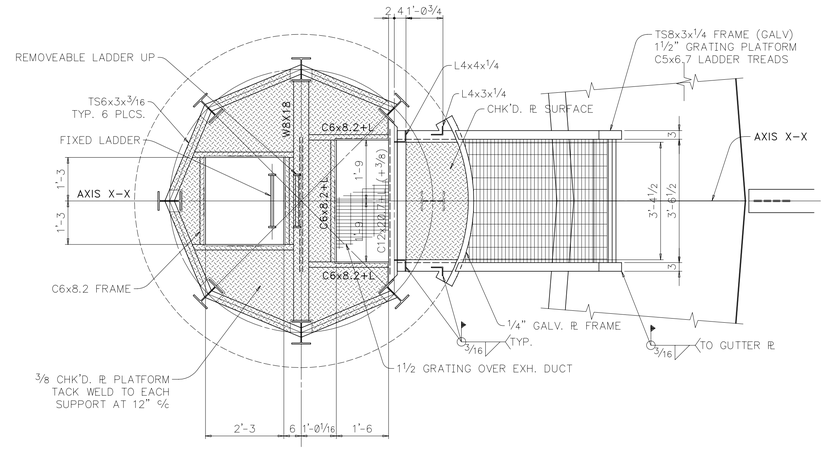

C/FE1 PLATFORM AT ELEV. 65'-0

T/S ELEV. +64'-10 5/8 UN (±)
DIMENSIONS TO COLUMNS MEASURED AT FLOOR LINE

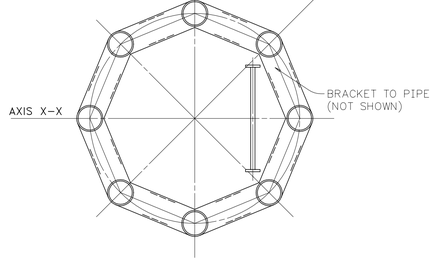

A/FE1 PLAN DETAIL

D/FE1 PLAN AT UPPER SKYLIGHT RING

E/FE1 PLAN AT LOWER SKYLIGHT RING

FOR APPROVAL				APPROVED FOR FAB			FIELD USE		
REV.	DATE	DATE APPR.	INIT.	REV.	DATE	INITIAL	REV.	DATE	INITIAL

REVISIONS

SEQUENCE 4

Holes 13/16"– Unless Noted
Paint 1 S/C RED OXIDE

GRACE & WYLIE FABRICATORS, INC.
Plant: Springfield, Tennessee
Office: Brentwood, Tennessee

Structure NATIONAL CORVETTE MUSEUM
Location BOWLING GREEN, KY
Customer ALLIANCE/TURNER
Architect NEUMANN SMITH & ASSOCIATES
Detail of SPIRE ERECTION PLANS & DETAILS

Detailed By BV Date 1/94
Checked By DG Date

Sheet No. FE1 of

Contract No. 1238