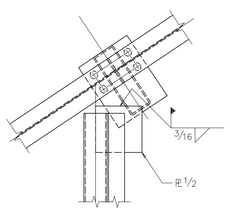

1/E9 DETAIL

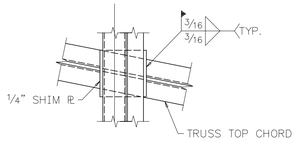

2/E9 DETAIL

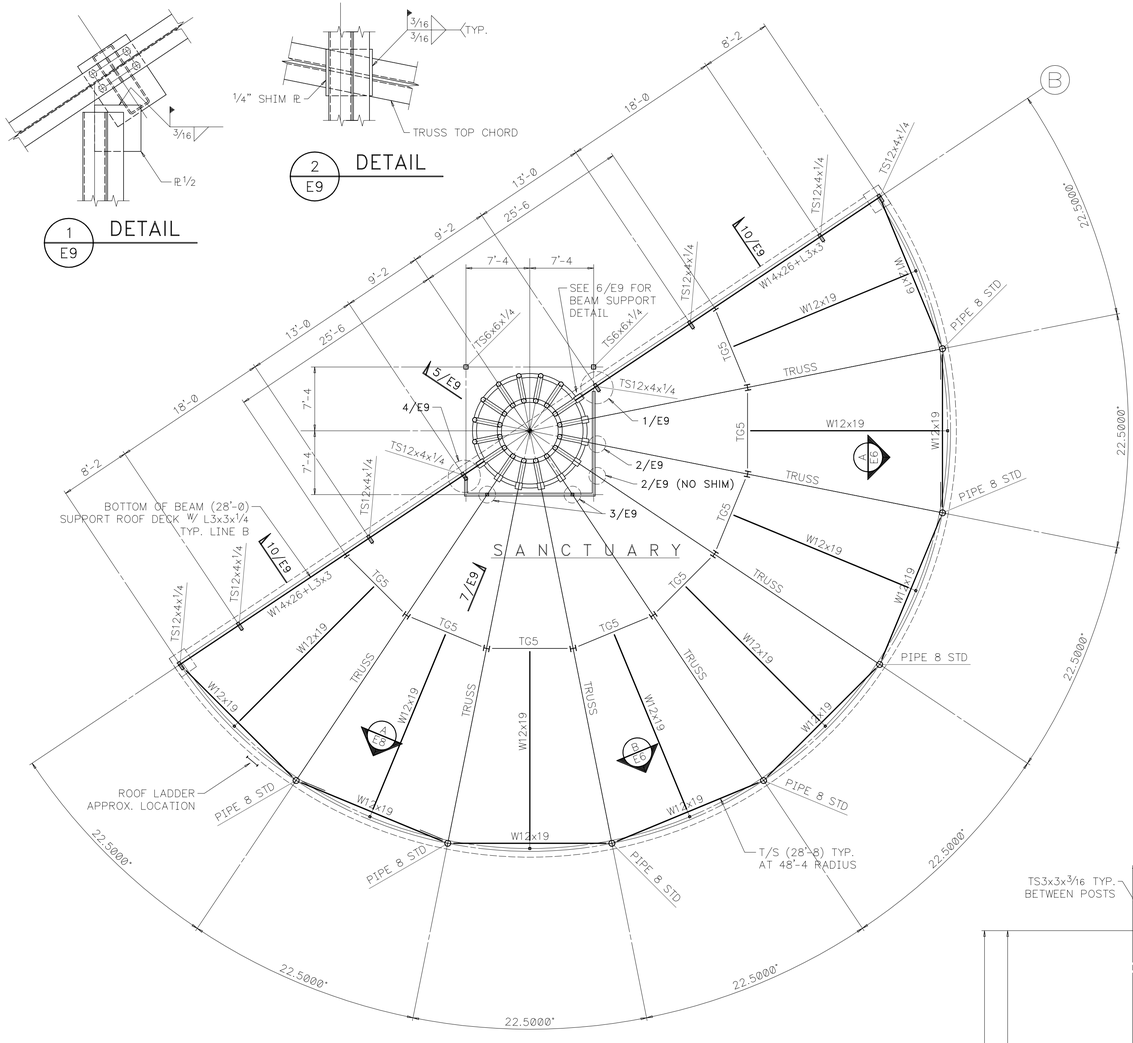

SANCTUARY ROOF FRAMING PLAN

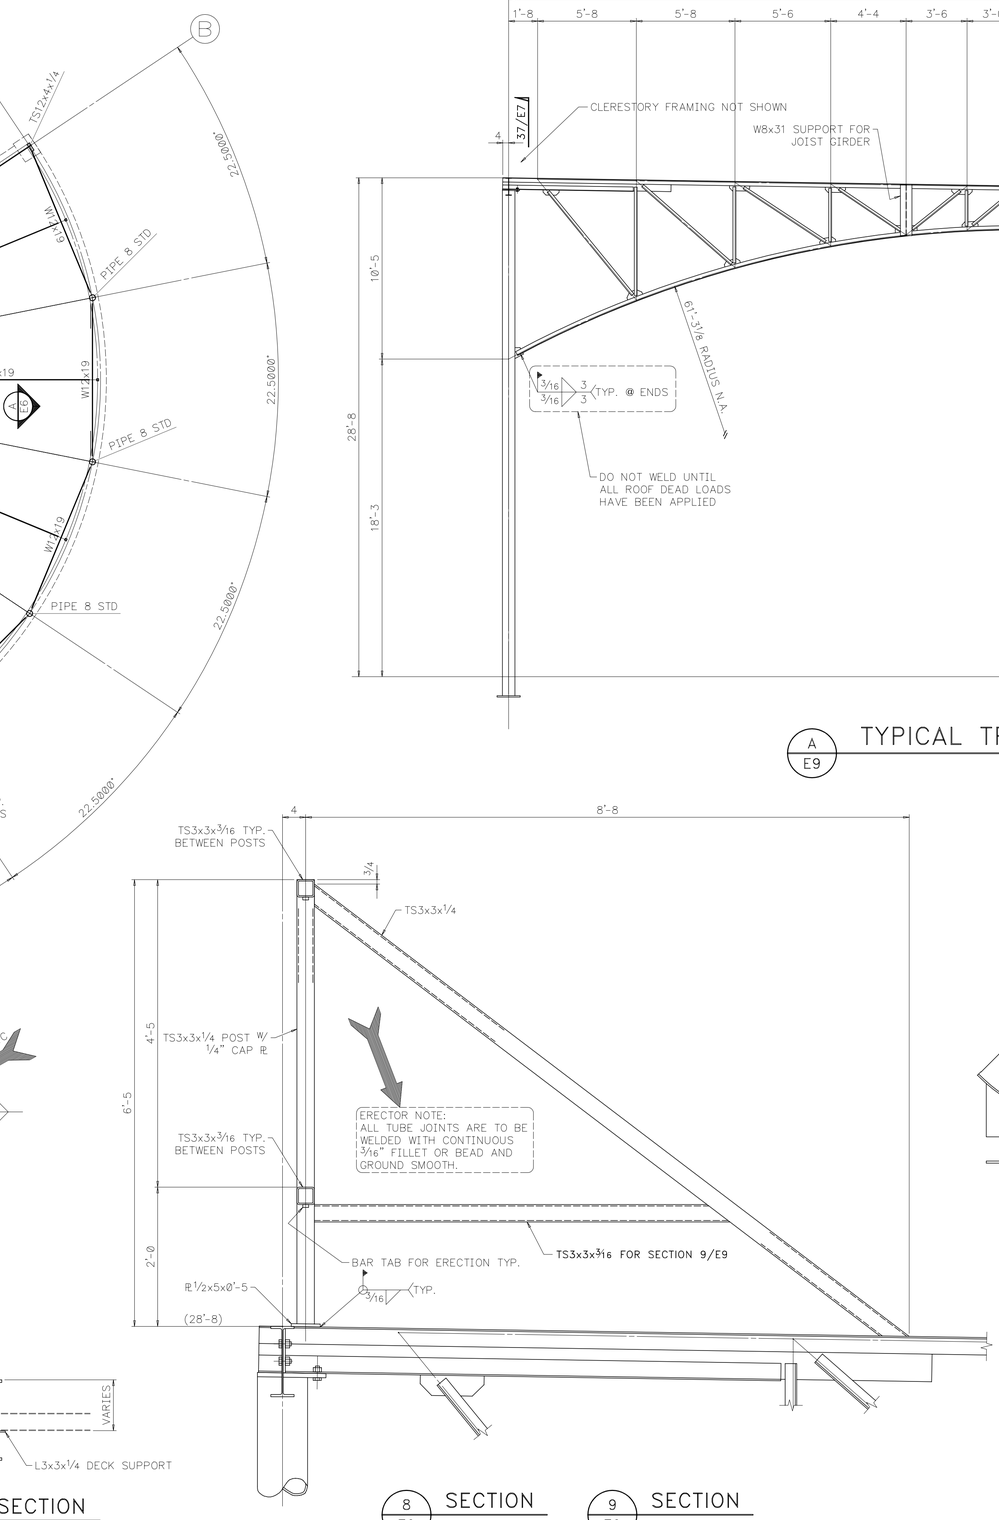

A/E9 TYPICAL TRUSS DETAIL

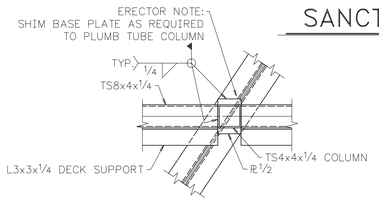

3/E9 DETAIL

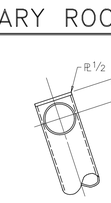

5/E9 DETAIL

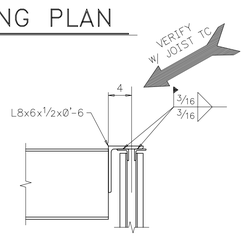

7/E9 SECTION

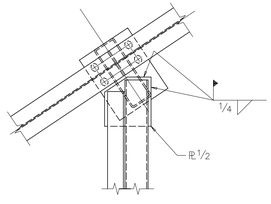

4/E9 DETAIL

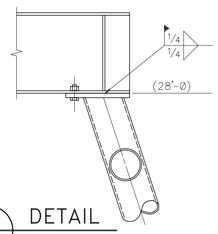

6/E9 DETAIL

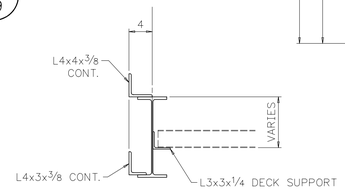

10/E9 SECTION

8/E9 SECTION

9/E9 SECTION

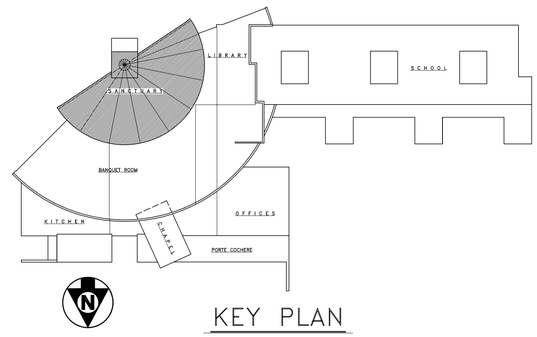

KEY PLAN

HICKORY STEEL, INC.

STRUCTURAL STEEL & MISCELLANEOUS
FABRICATORS AND ERECTORS

NASHVILLE TENNESSEE

PROJECT	CONGREGATION MICAH
LOCATION	NASHVILLE, TN
ARCHITECT	MICHAEL LANDAU ASSOC., P.A.
CUSTOMER	THE PARENT CO.

REVISIONS

PRINT RECORD

PAINT	1 S/C RED OXIDE		
DRAWN BY	BV	DATE	3/96
CHECKED BY	DG	DATE	3/96
HOLES	13/16 – UN	WELD	E70xx
ORDER NO.	3309	DRAWING NO.	E9