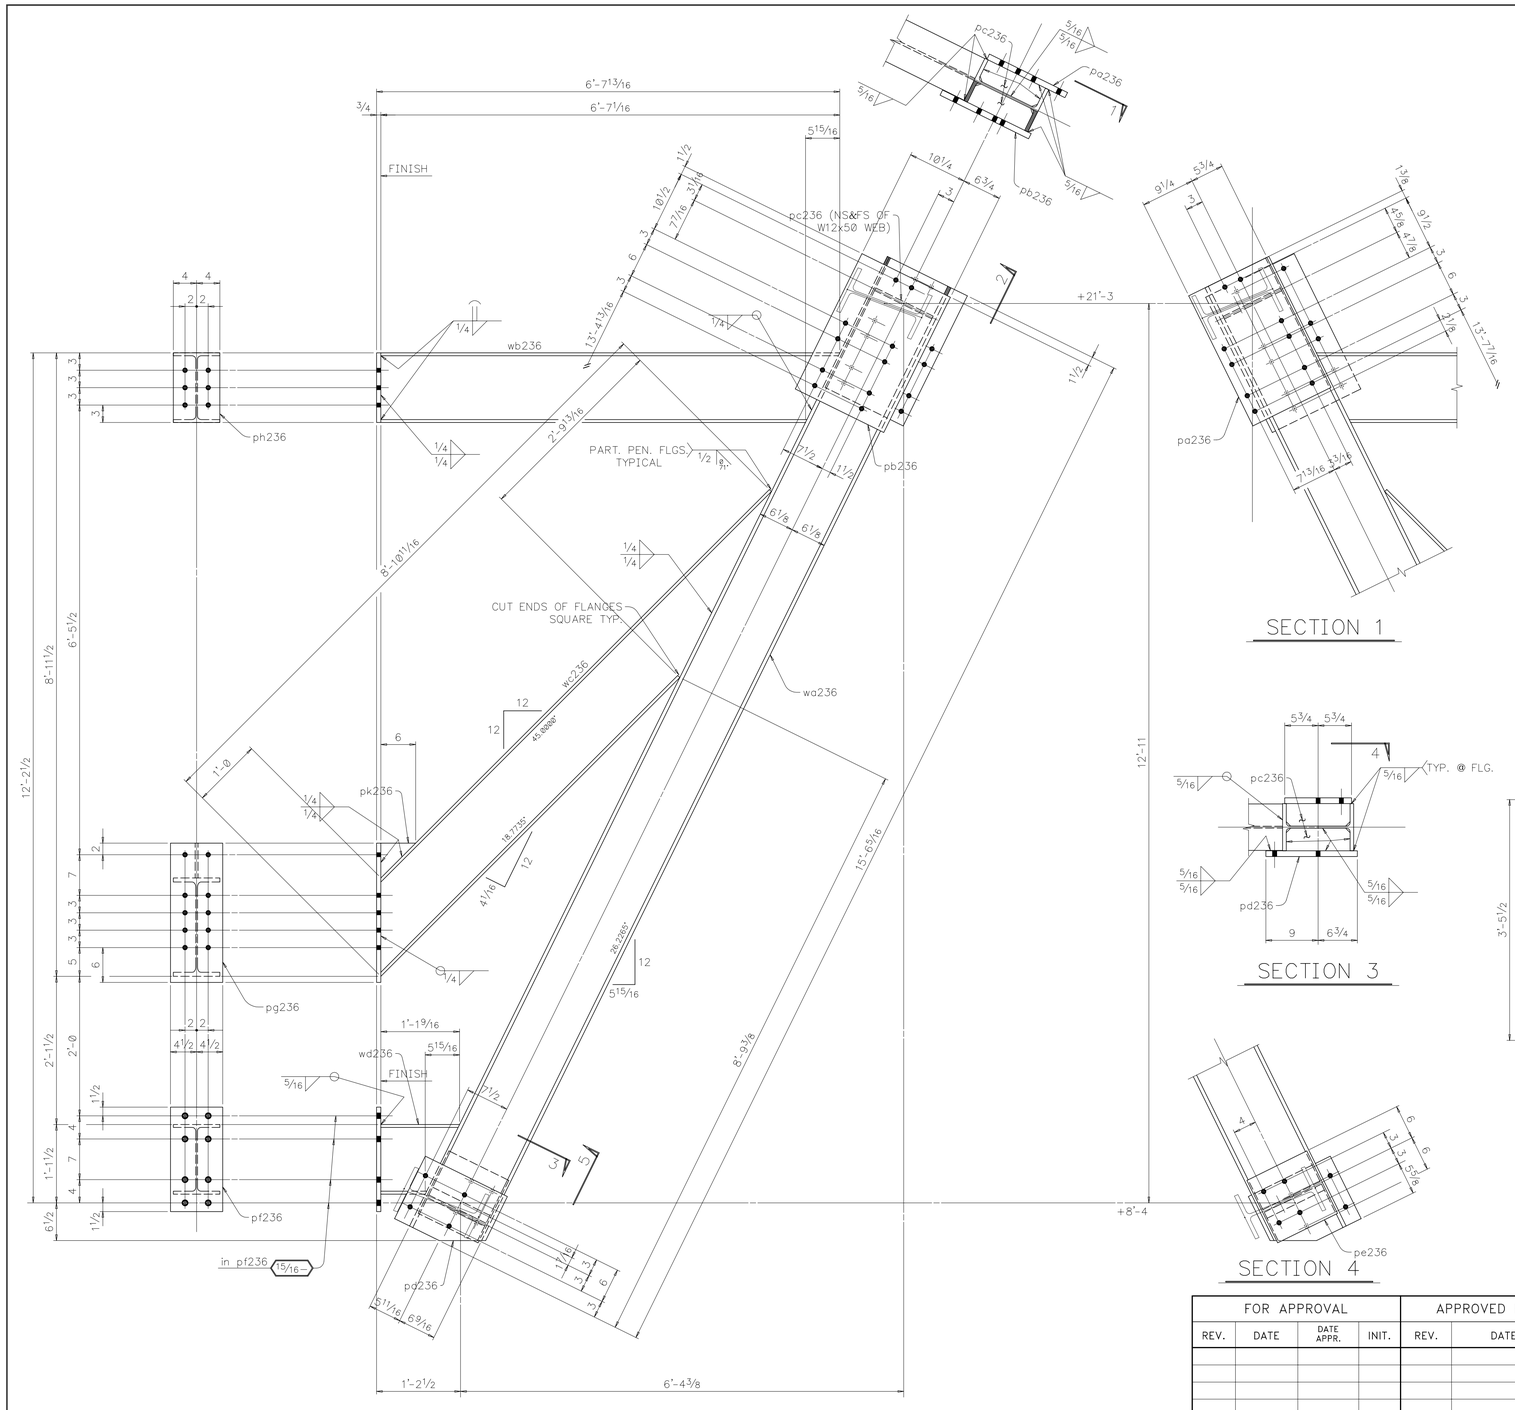

One ~ FRAME ~ 236F1

(8) 7/8"ø x 3" A490 W/NUT
(16) 7/8" hard flat wash.
(16) 3/4"ø x 2 3/4" A325 LIB

One ~ 236D1

(8) 3/4"ø x 2 1/4" A325 LIB
(8) 3/4"ø x 2 3/4" A325 LIB

2 ~ 236M1

2 ~ 236M2

Bill of Material

Mark	#Req'd.	Size	Wt/Ft	Length	Weight	Remarks
236F1	One	FRAME				
wa236	One	W12	50	15'-6 5/16	776	1/24
wb236	One	W12	40	6'-7 1/16	264	BC,F1E,1/27
wc236	One	W12	40	8'-10 11/16	356	BC2E, 1/26
wd236	One	W12	40	1'-1 9/16	45	BC,F1E,1/29
pa236	One	PL 1x15	51.0	2'-1	106	
pb236	One	PL 1x17	57.8	2'-2	125	
pc236	4	PL 1/2x3 7/8	6.6	0'-10 15/16	24	
pd236	One	PL 3/4x12	30.6	1'-3 7/8	40	
pe236	One	PL 3/4x11 1/2	29.3	1'-0	29	
pf236	One	PL 3/4x9	23.0	1'-6	34	
pg236	One	PL 3/4x9	23.0	2'-0	46	
ph236	One	PL 3/4x8	20.4	1'-0	20	
pk236	One	PL 1/2x6	10.2	0'-6	5	BC
					1872	
236D1	One	W12	40	4'-10 11/16	196	BC2E, 1/28
pm236	2	PL 3/4x9	23.0	1'-9	80	
					276	
236M1	2	C9	13.4	20'-0	536	
236M2	2	C9	13.4	15'-0	402	

FIELD BOLTS:

(8) 3/4"ø x 2 1/4" A325 LIB
(24) 3/4"ø x 2 3/4" A325 LIB
(16) 7/8" hard flat wash.
(8) 7/8"ø x 3" A490 W/NUT

SEQUENCE	CATEGORY
2	200

FOR APPROVAL				APPROVED FOR FAB			FIELD USE		
REV.	DATE	DATE APPR.	INIT.	REV.	DATE	INITIAL	REV.	DATE	INITIAL

REVISIONS

GRACE & WYLIE FABRICATORS, INC.
Plant: Springfield, Tennessee
Office: Brentwood, Tennessee

Structure: NATIONAL CORVETTE MUSEUM
Location: BOWLING GREEN, KY
Customer: ALLIANCE/TURNER
Architect: NEUMANN SMITH & ASSOCIATES
Detail of: TRUSS T2 SUPPORT FRAMING

Holes 13/16"– Unless Noted
Paint 1 S/C RED OXIDE

Detailed By: BV Date: 2/94
Checked By: DG Date:

Sheet No. 236 of

Contract No. 1238